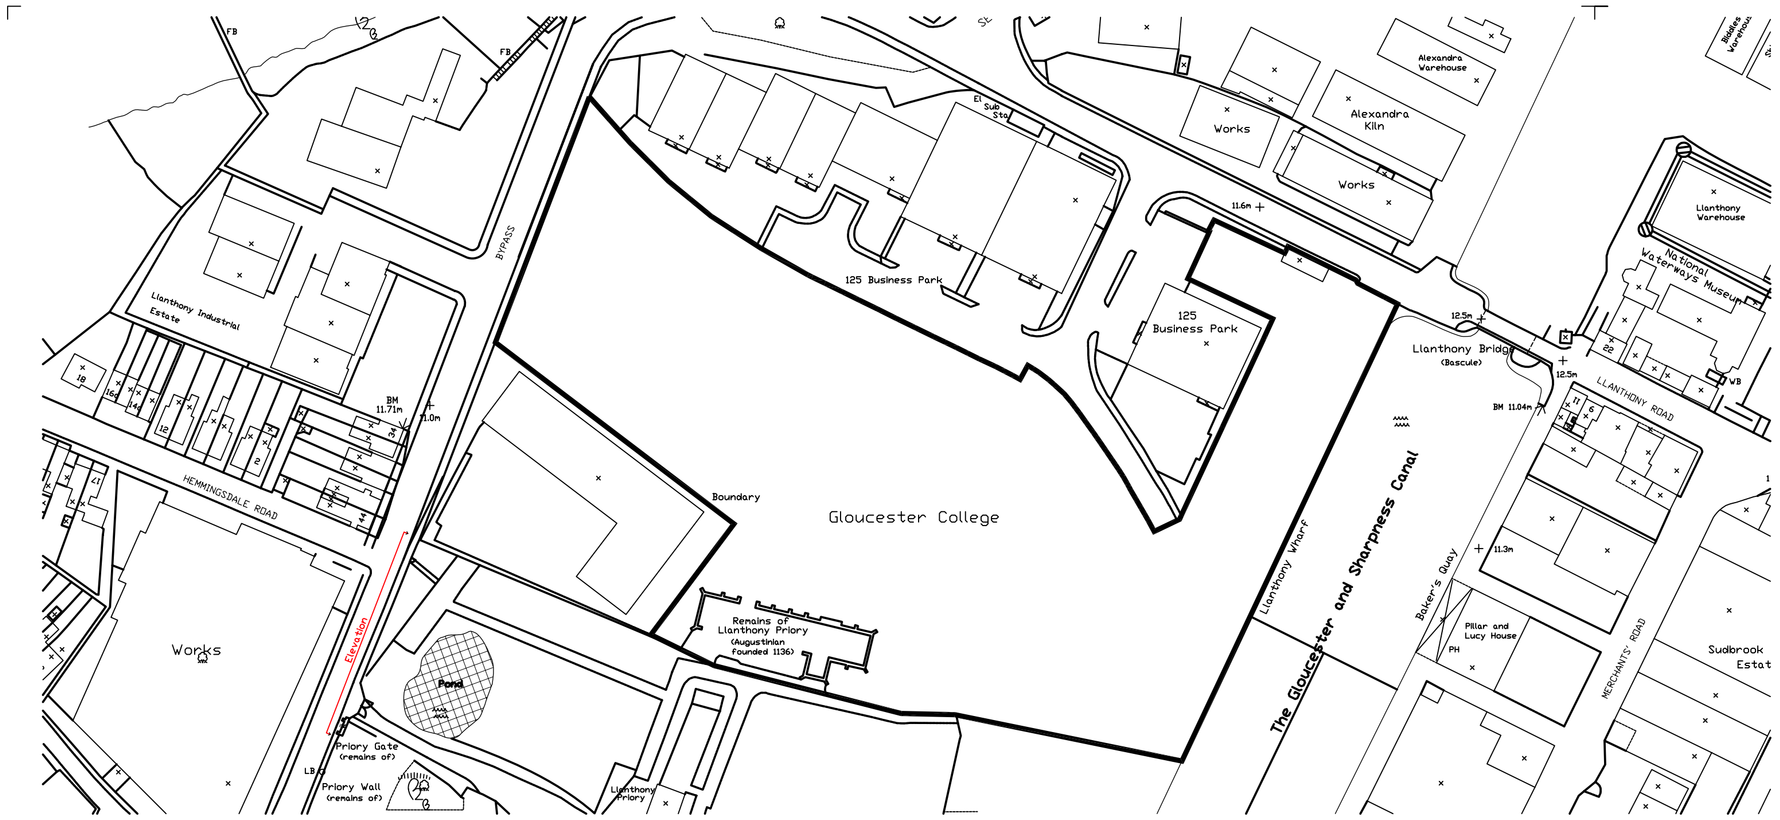

Plan 1:1250

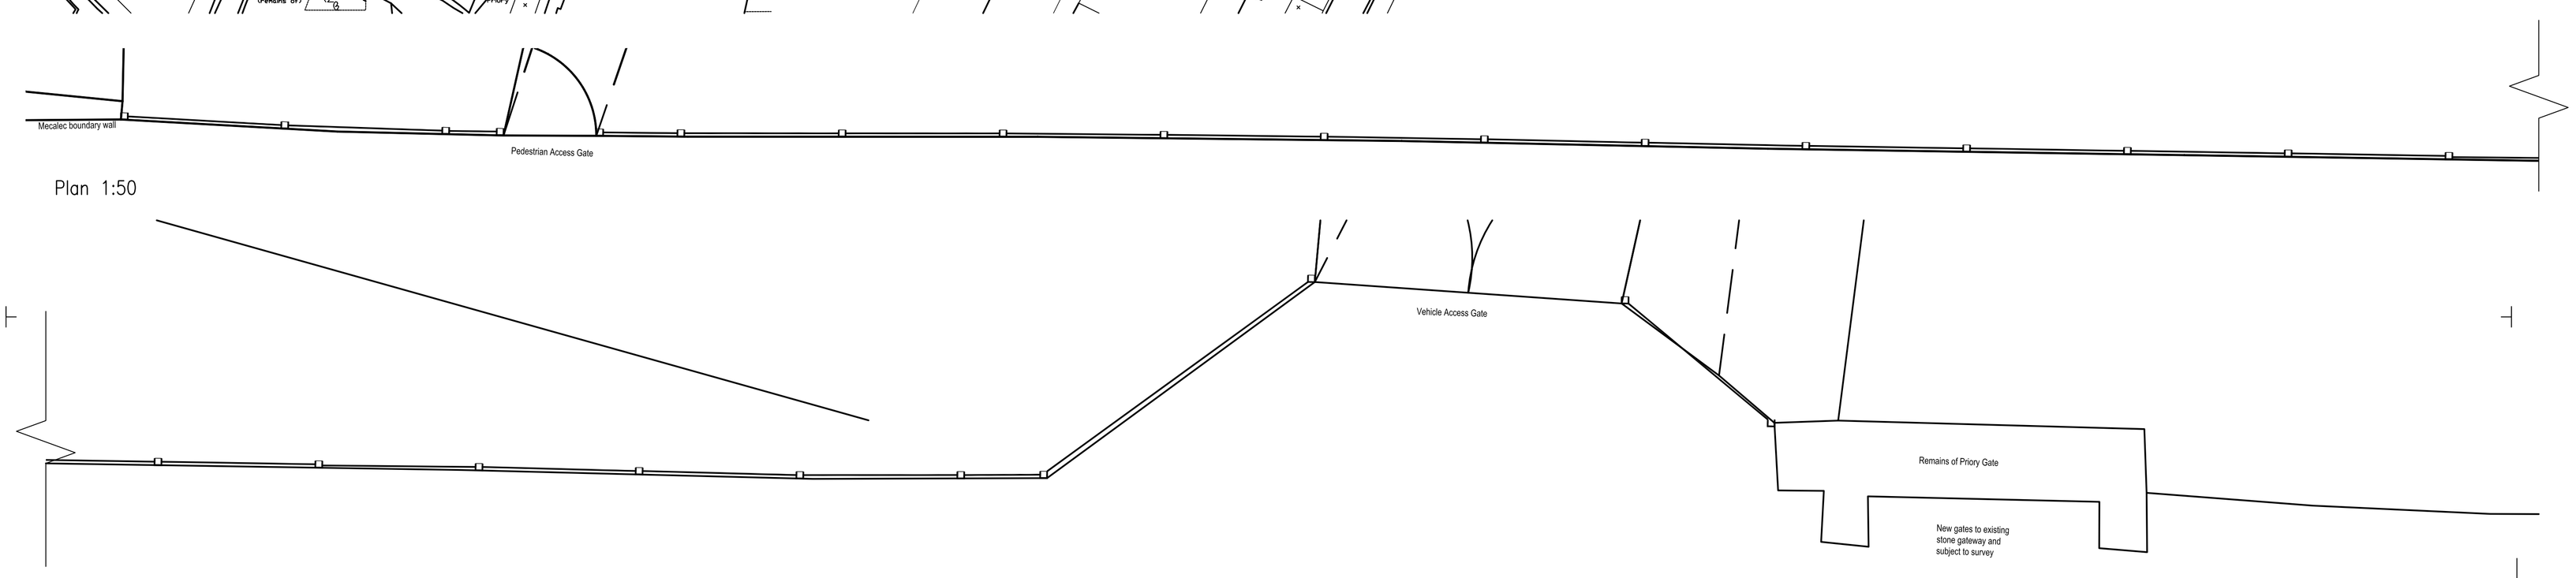

Plan 1:50

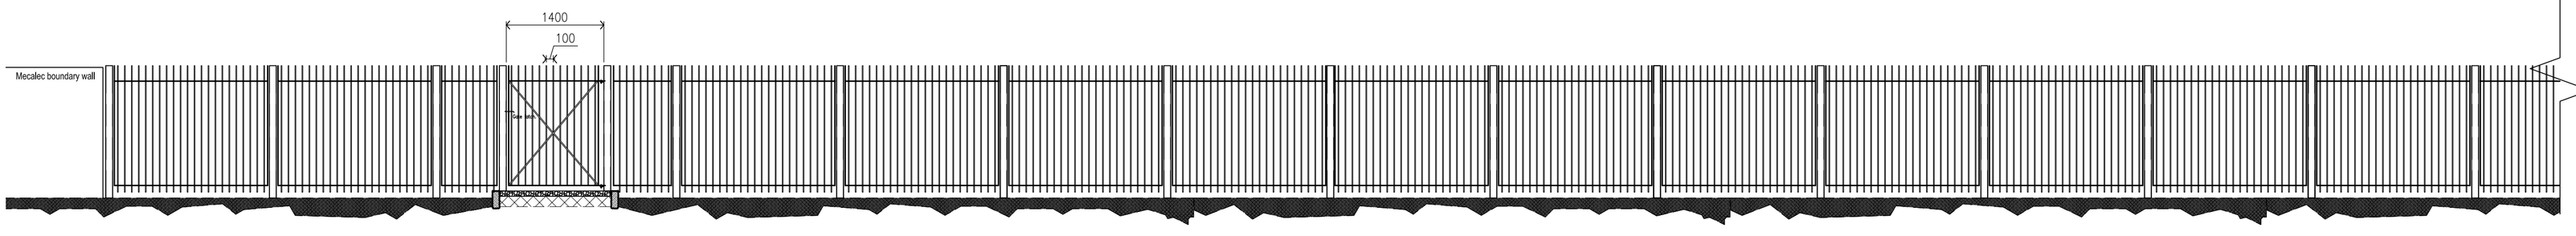

Elevation 1:50

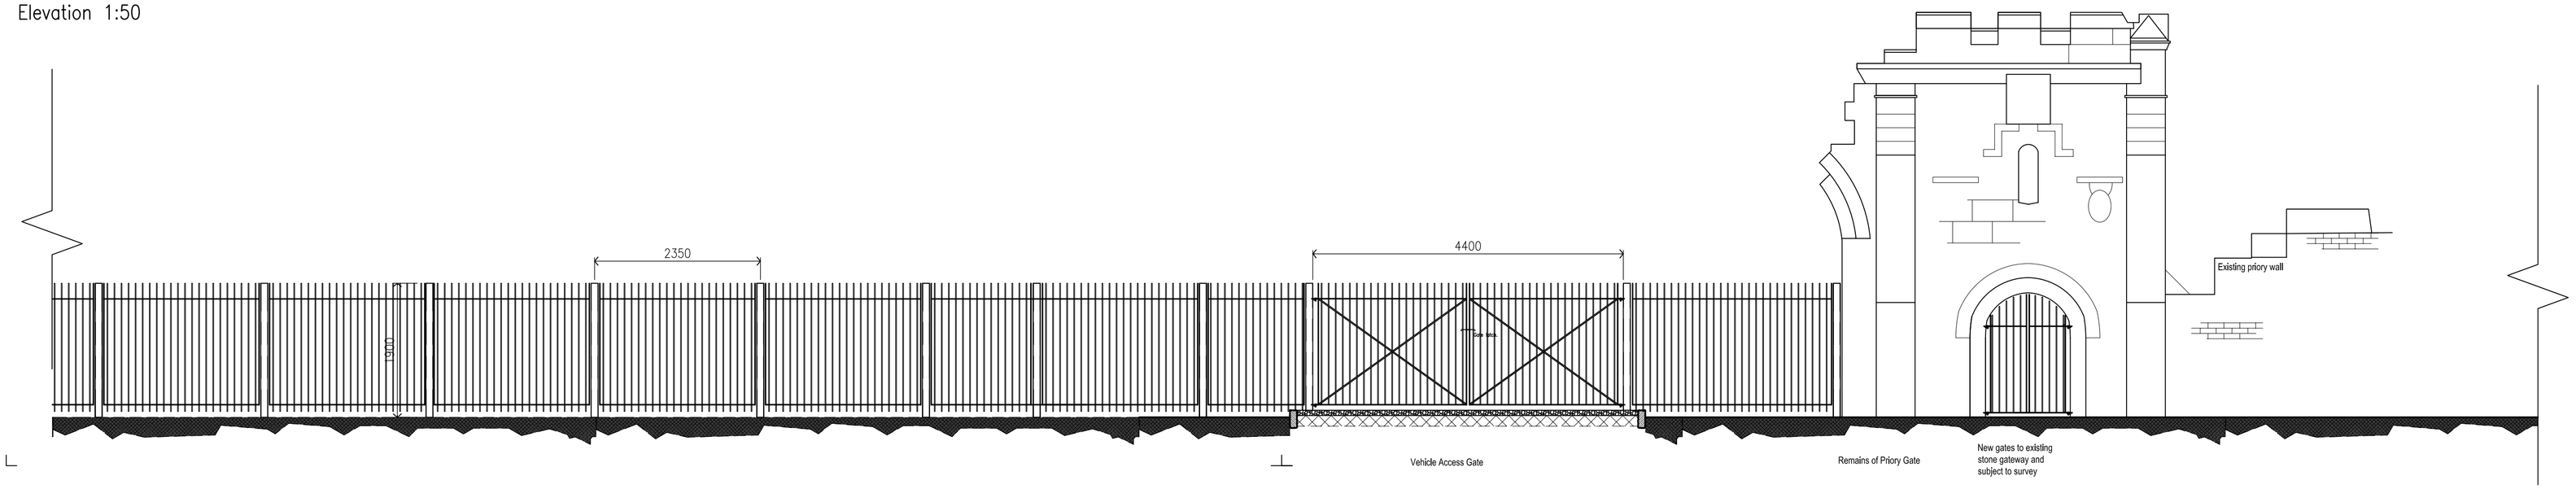

Notes

This drawing is not to be scaled, except for the purposes of Planning Applications and for Legal plans where the scale bar must be used. Always refer to figured dimensions. All dimensions to be checked on site. Discrepancies and/or ambiguities between this drawing and information given elsewhere must be reported immediately to this office for clarification before proceeding. All drawings to be read in conjunction with the specification and all works to be carried out in accordance with latest British Standards / Codes of Practice unless specifically directed otherwise.

Rev	Date	Init	Notes	Child
A	06-02-07	AB	Plan of fence shown.	-

aww architecture interior masterplanning

Rivergate House
70 Redcliff Street
Bristol BS1 6LS
T. 0117 923 2535
F. 0117 942 6689
bristol@aww-uk.com

London Office
T. 020 7160 6000
F. 020 7160 6001
london@aww-uk.com

Plymouth Office
T. 01752 261282
F. 01752 261332
plymouth@aww-uk.com

www.aww-uk.com

Project Title
GLOSCAT
Campus Relocation

Drawing Title
Priory Gate Elevation

Scale	Sheet Size	Drawn
1:50	A1	AB

Date	Checked
16-01-07	-

Status
CONSTRUCTION

Project No.	Drawing No.	Revision
1735	2560	A